Mar 21 , 2019- 11:11am
Z:\RIC Design\2016\16-0137 Northpoint Inland Port VII\Dwg\16-0137 SouthSiteLines 2019-02-28.dwg

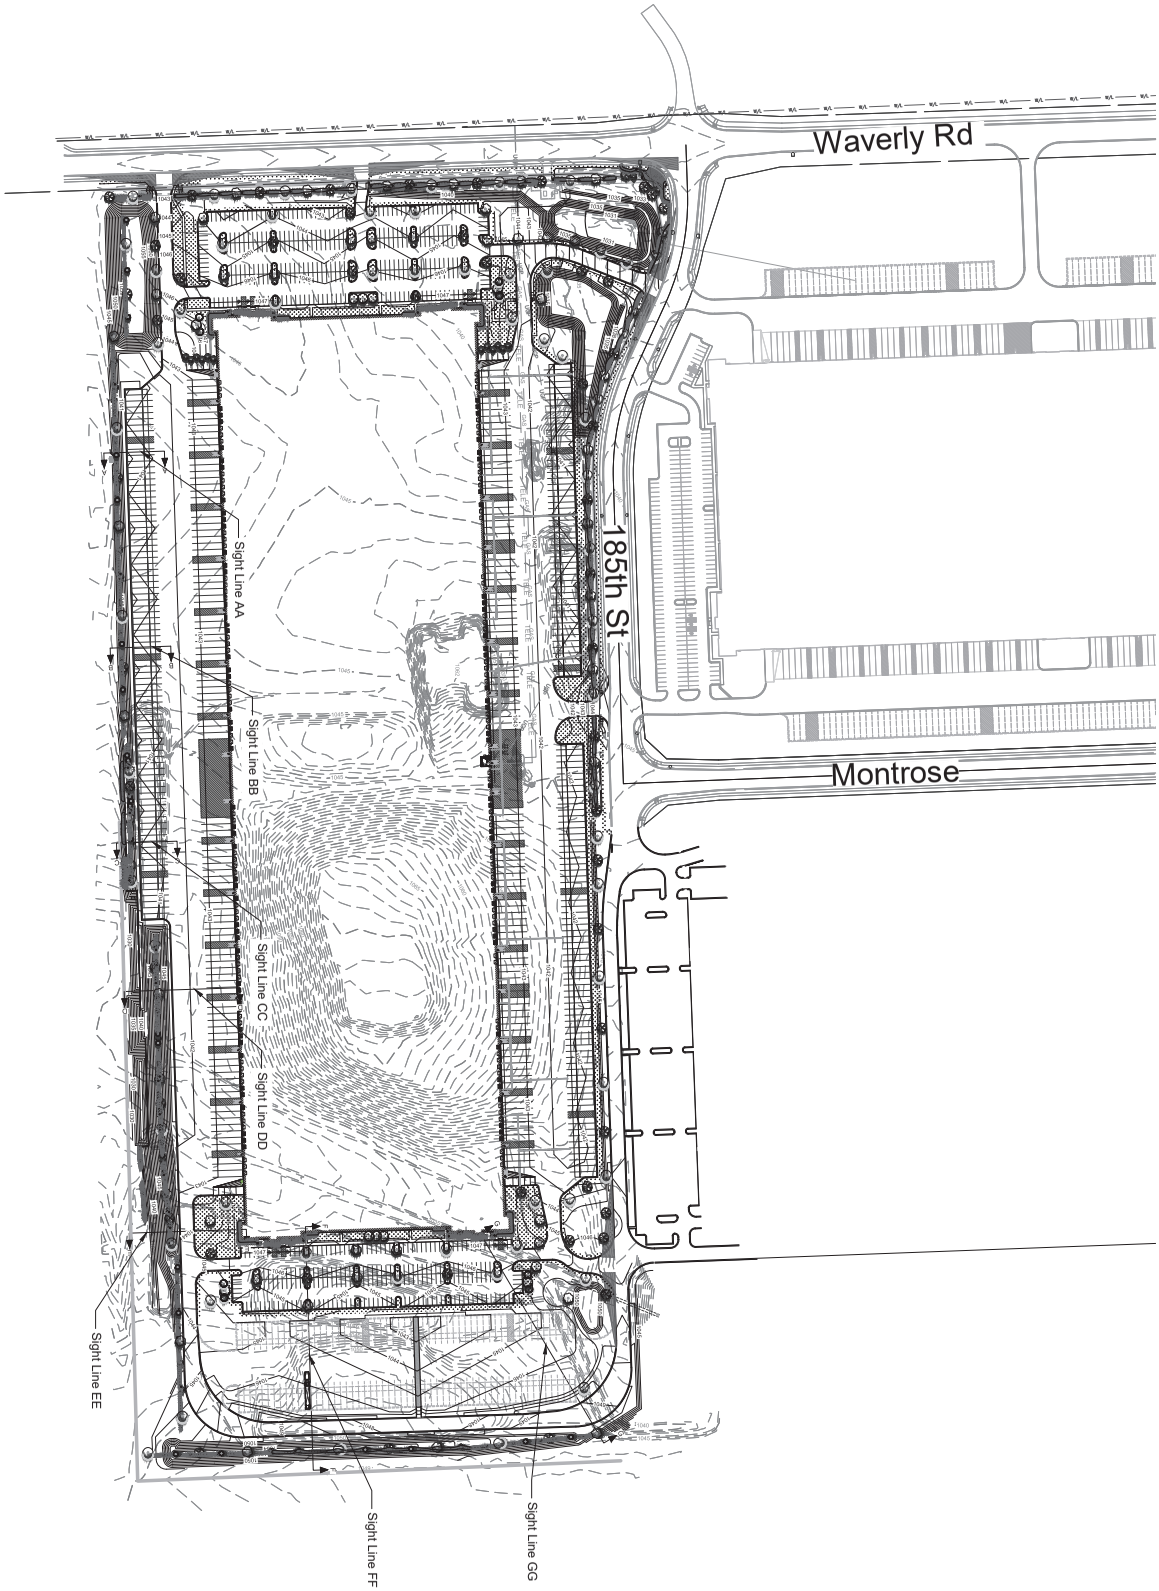

Renaissance Infrastructure Consulting
5015 NW Canal Street, Suite 100
Riverside, Missouri 64150
816.800.0950
www.ric-consult.com

NO.	BY	CO	DATE	REVISION
2	JWB	PNC	03/25/19	PER CITY COMMENTS
1	JWB	PNC	03/08/19	ORIGINAL SUBMITTAL

Overall Layout

Project Exhibit

16-0137
Inland Port VII

Sheet 1 of 6

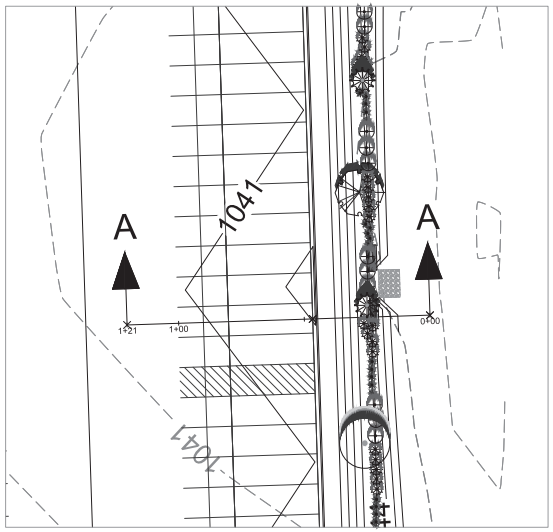

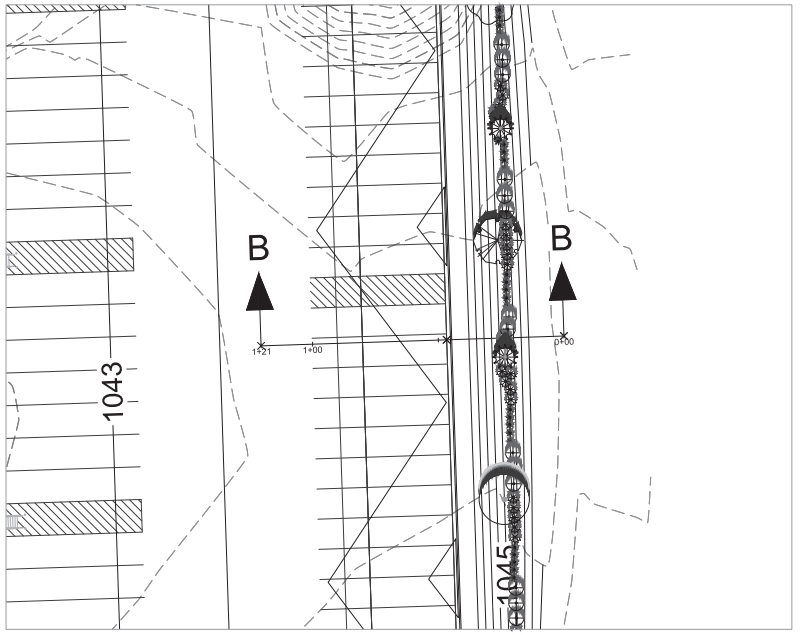

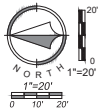

Sight Line AA

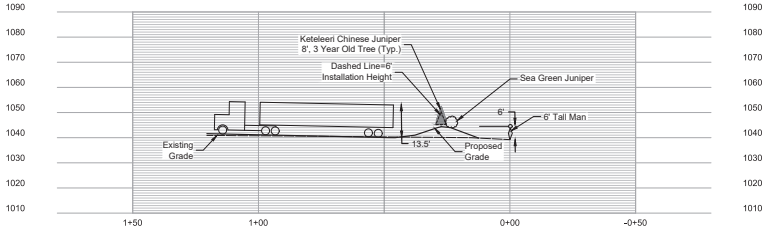

Sight Line BB

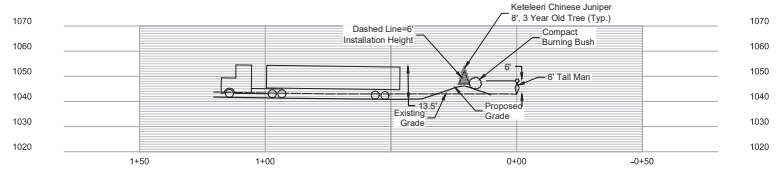

Project Exhibit

16-0137
Inland Port VII

Site Sections 1 of 5

NO.	BY	DATE	REVISION
1	JWB	09/19/19	ORIGINAL SUBMITTAL
2	JWB	03/24/20	PER CITY COMMENTS

Renaissance Infrastructure Consulting
505 NW CANAL STREET, SUITE 100
RIVERSIDE, MISSOURI 64150
816.300.0950
WWW.RIC-CONSULT.COM

Mar 21, 2019 - 11:11am
Z:\RIC Design\2016\16-0137 Northpoint Inland Port VII\Dwg\16-0137 SouthSiteLines 2019-02-28.dwg